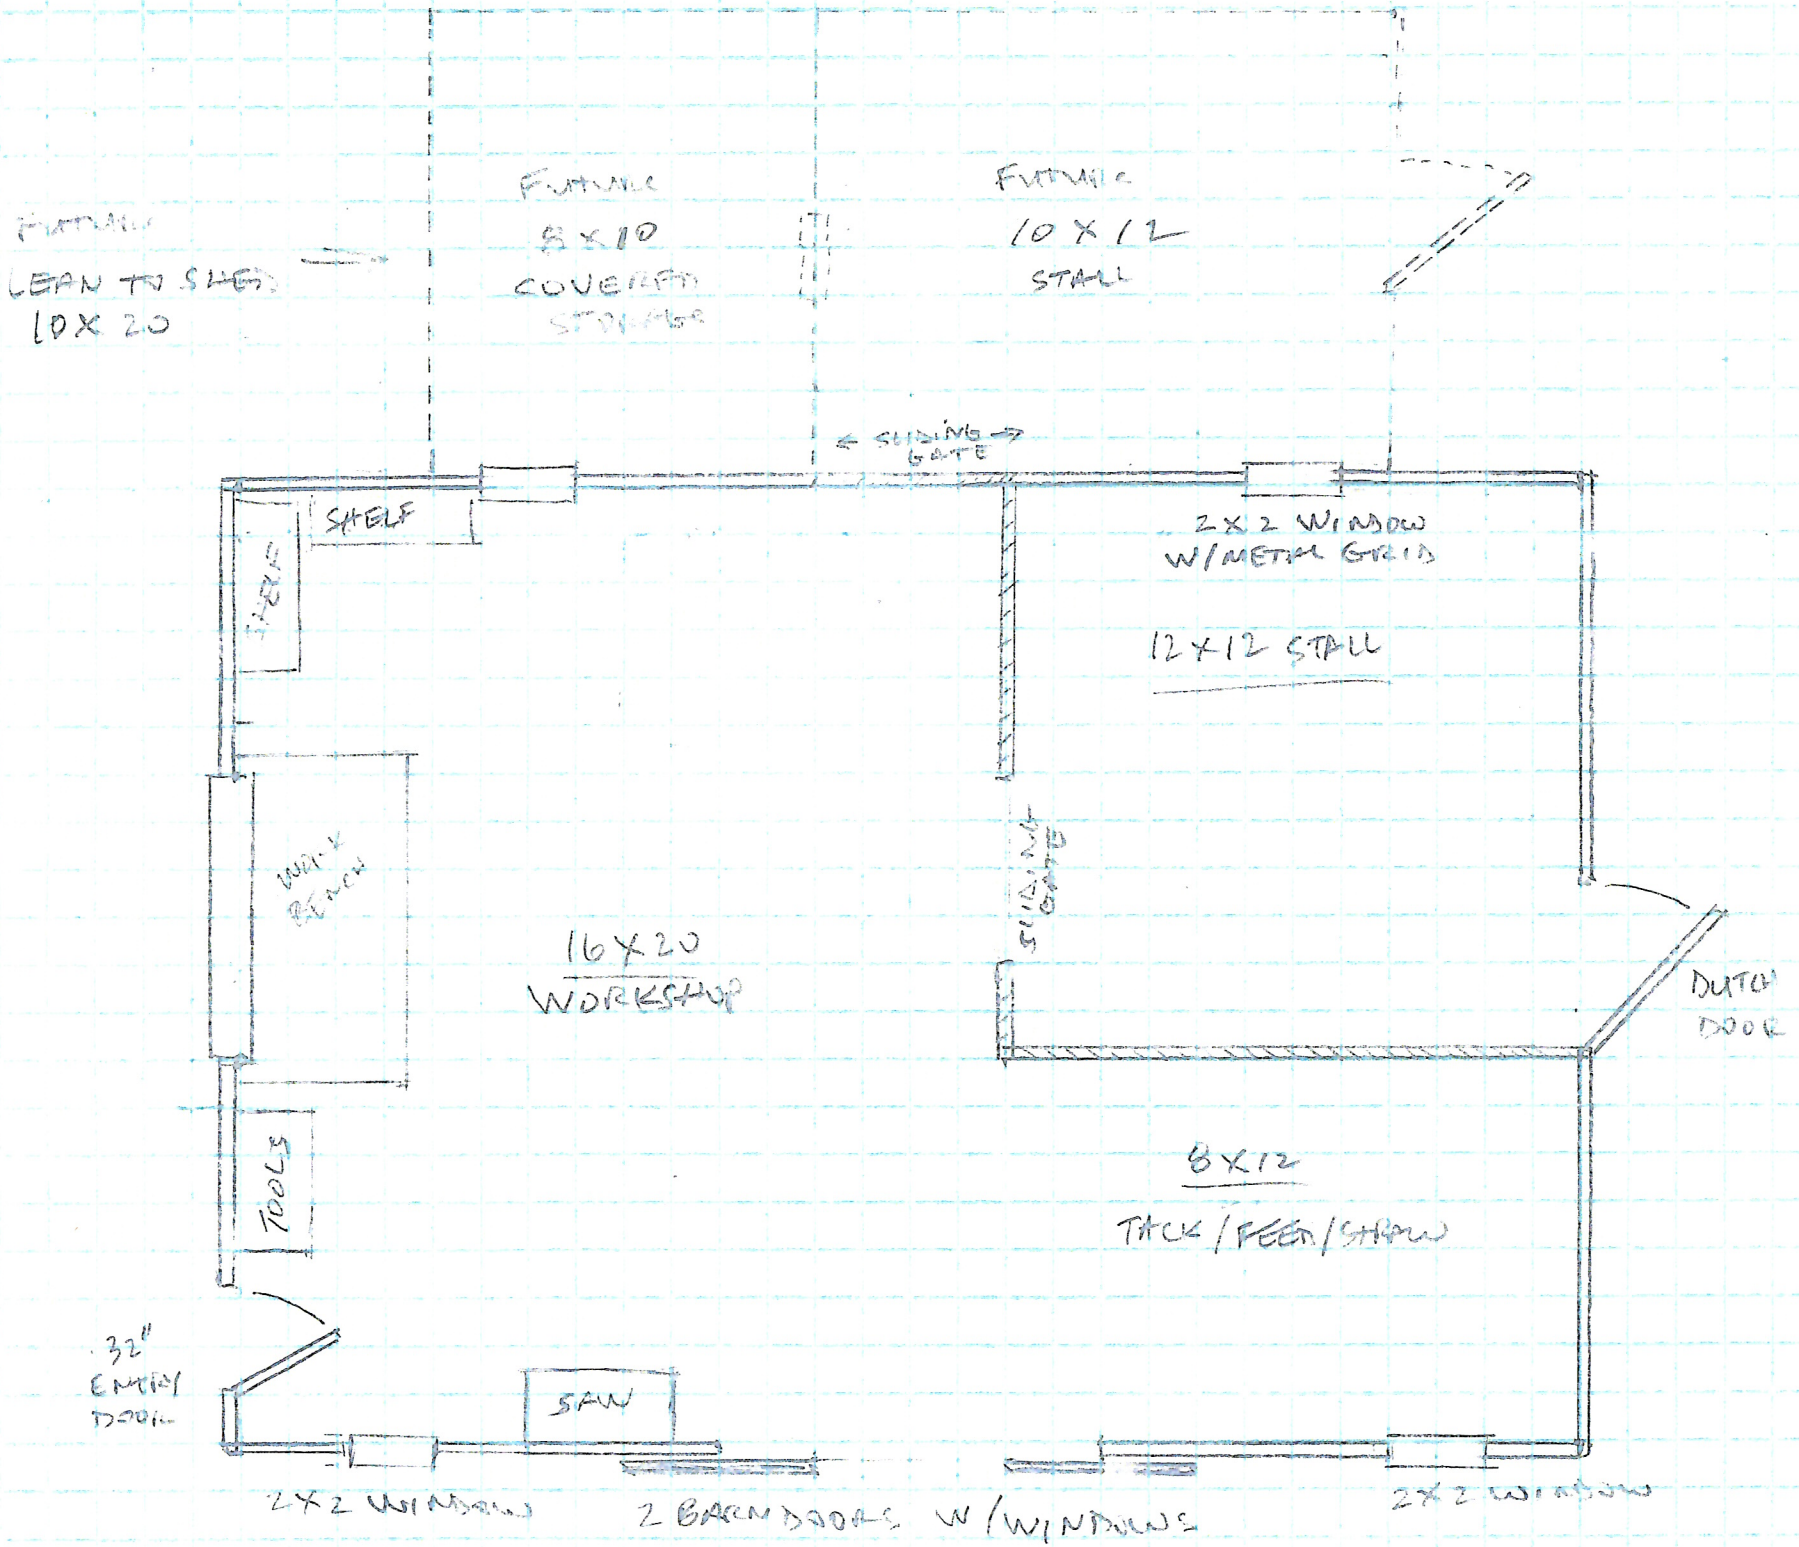
FUTURE
LEAN TO SHED
10X20
FUTURE
8X10
COVERED
STORAGE
FUTURE
10X12
STALL
SLIDING GATE
SHELF
SHELF
2X2 WINDOW
W/METAL GRID
12X12 STALL
WORK BENCH
16X20
WORKSHOP
SLIDING DOOR
DUTCH DOOR
8X12
TACK/FEED/STRAW
TOOLS
32"
ENTRY
DOOR
SAW
2X2 WINDOW
2 BARN DOORS W/WINDOWS
2X2 WINDOW